Holly Lodge Common Yard

Water System Drawing

5th March 2018

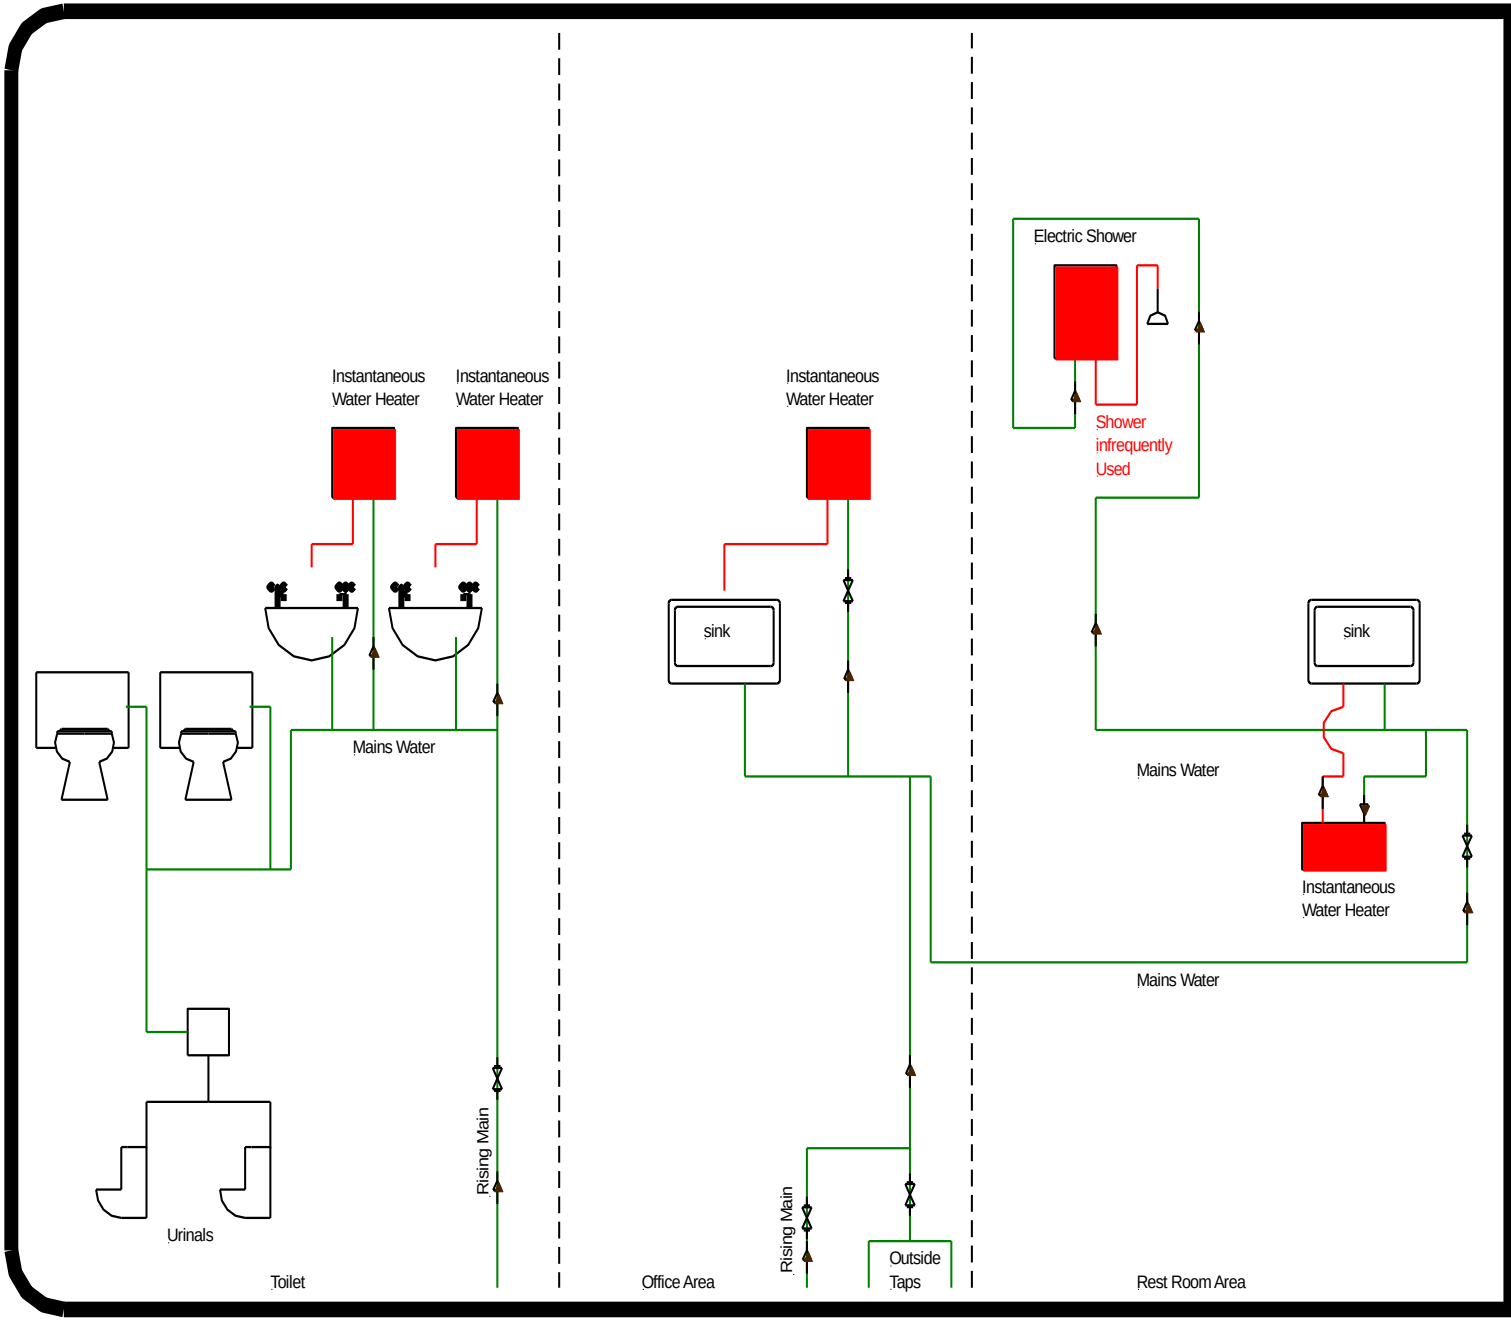

KEY

- Ball A Fix Valve (bf)
- Check Valve
- Laboratory Tap
- Blender Valve
- Pump
- Isolating Valve
- Safety Valve
- Drinking Fountain
- Shower
- Mains Water Service
- Cold Water Down Service
- Hot Flow/Return

Note

This drawing was prepared for the Legionellosis Risk Assessment Report and not intended as a scaled system drawing.
Drawings are based on a visual inspection carried out during the Risk Assessment and information given at the time of the survey.
Some areas of pipe work may not have been visible during the survey therefore some assumptions may have been made in order to create this drawing.

This drawing is not to scale.

Freeston Water Treatment
Unit 1
Lulworth Business Centre
Calmore Indutrial Estate
Totton Southampton
SO40 3WW
Tel 02380669713

Site Ref
Holly Lodge Common Yard
Domestic Water System

Date 5th March 2018

Drawing No.1